




PERSPECTIVE

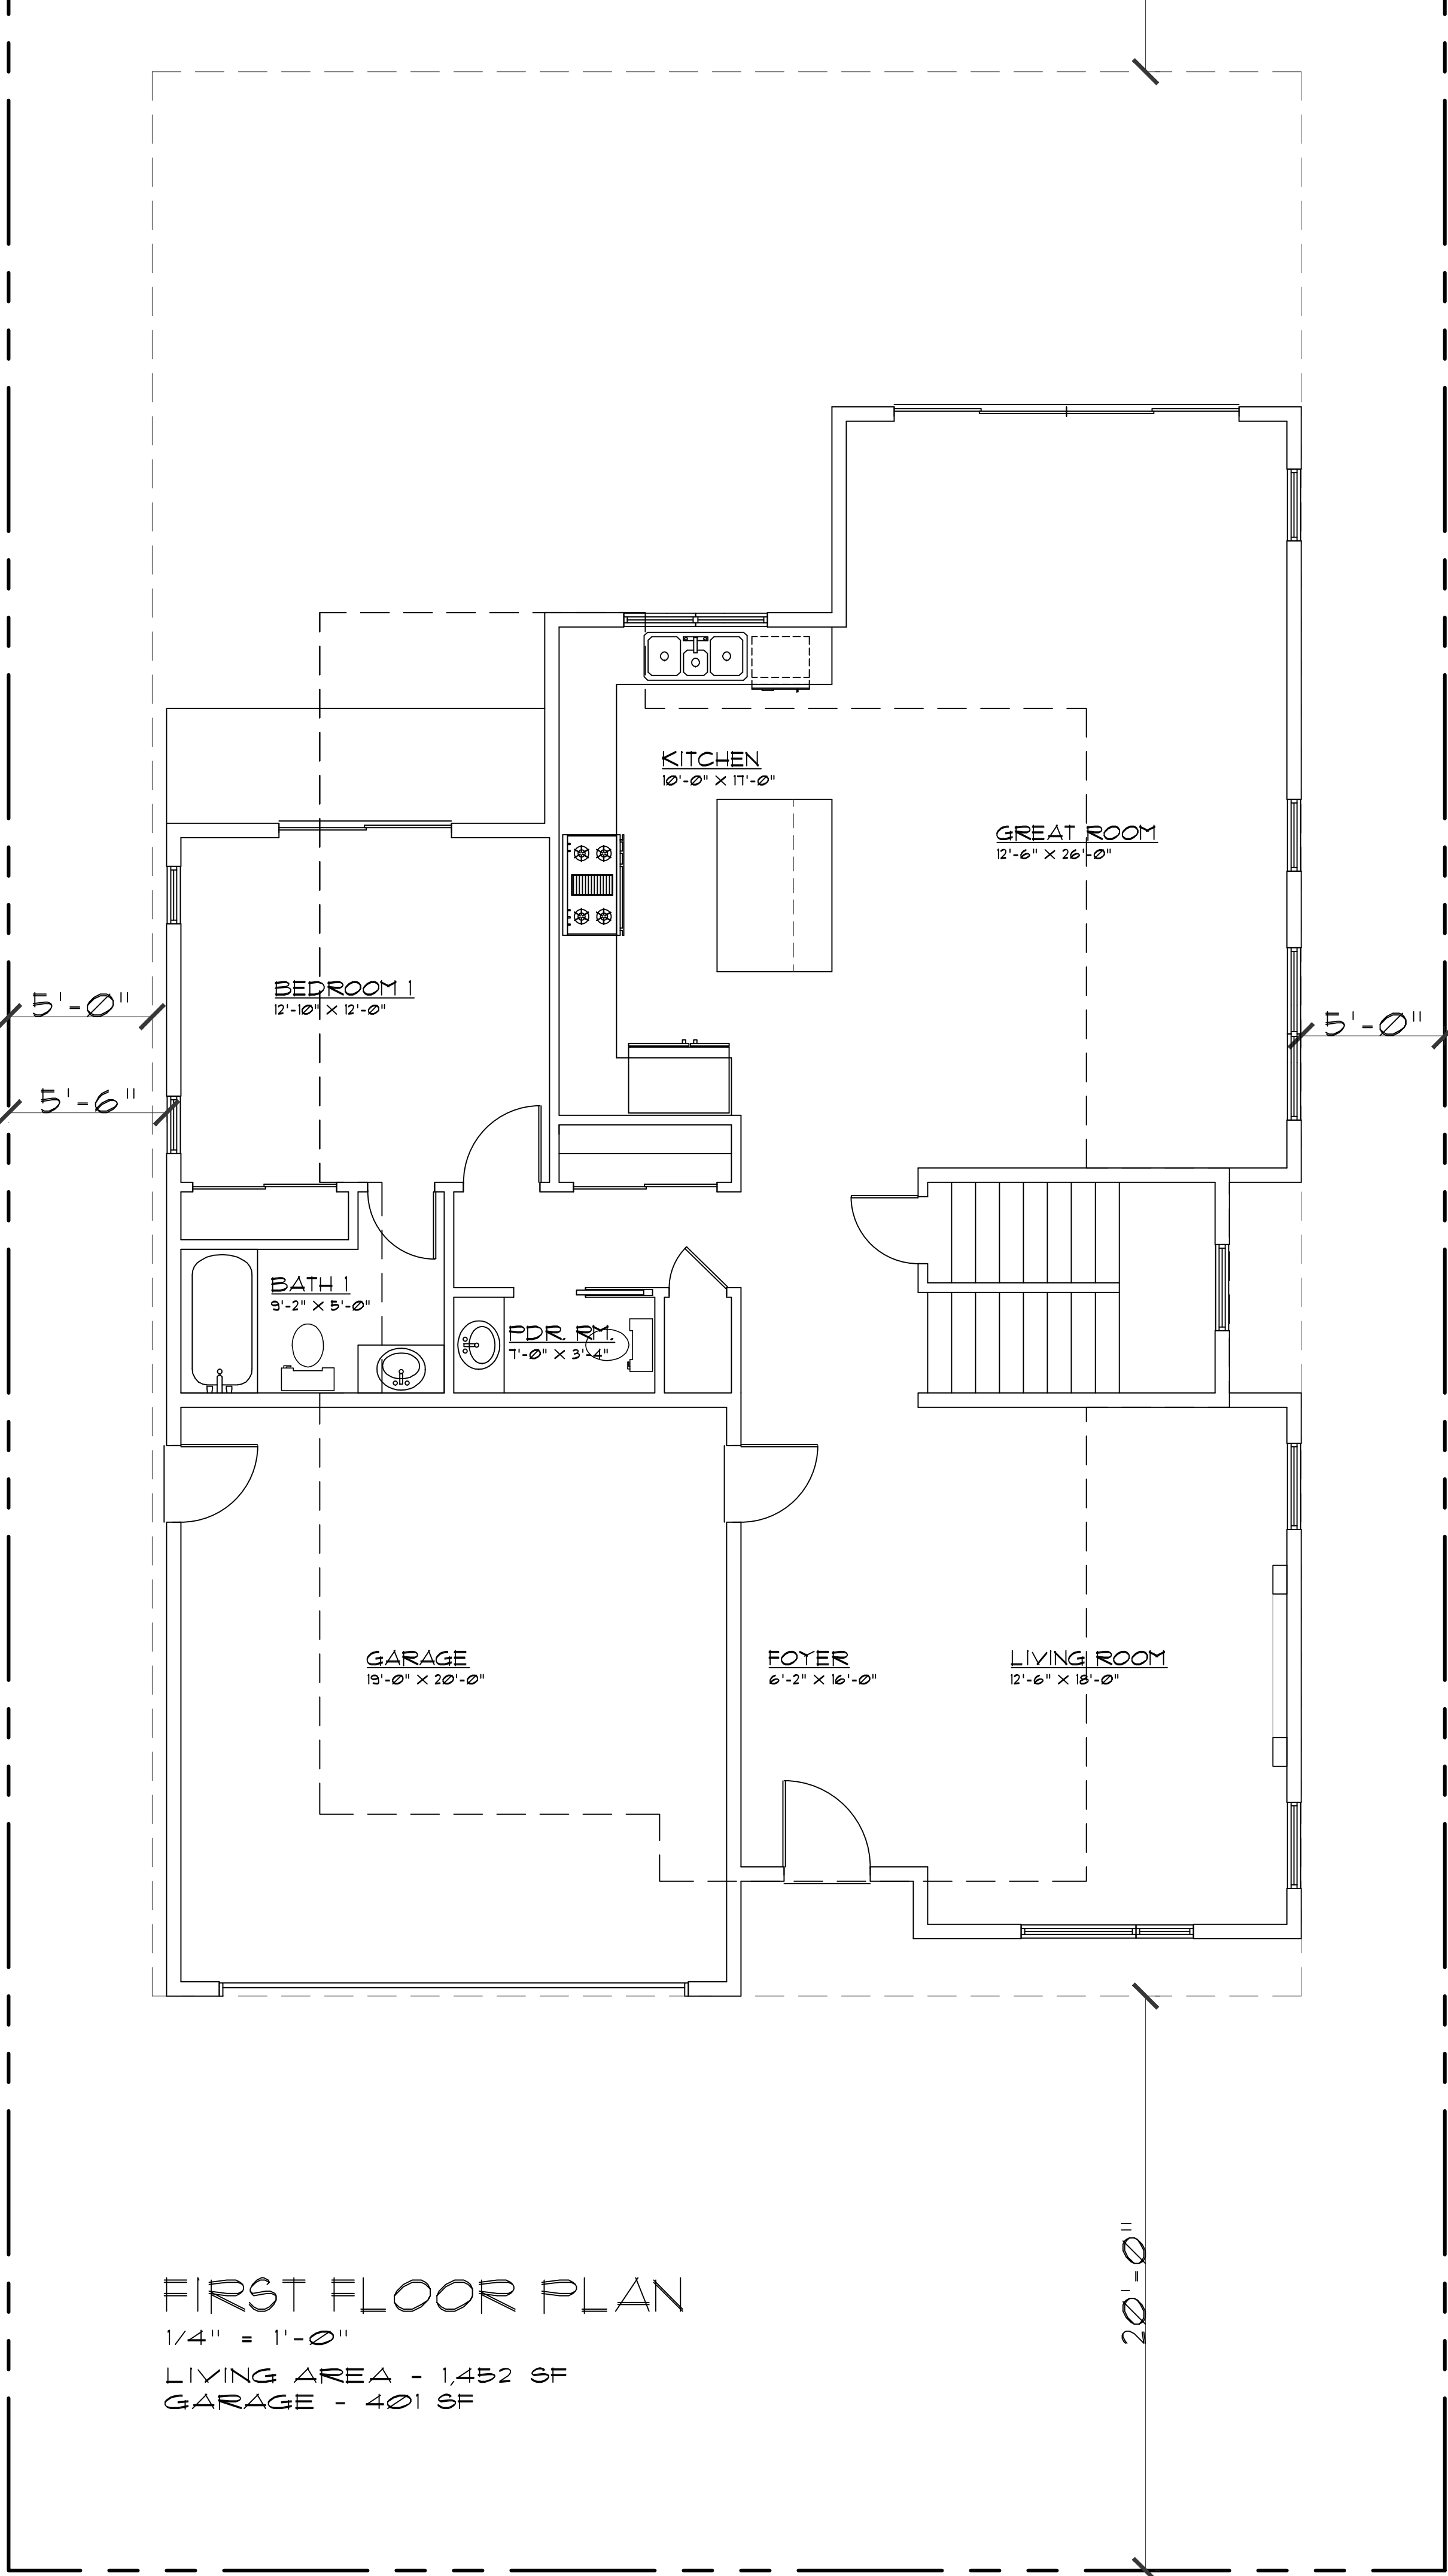

FIRST FLOOR PLAN

1/4" = 1'-0"
LIVING AREA - 1,452 SF
GARAGE - 401 SF

Revisions	By

INNOVATIVE CONCEPTS
PROFESSIONAL BUILDING DESIGN AND PLANNING
3550 Stevens Creek Blvd, Suite 225
San Jose, CA 95117
Phone: (408) 985-1078 Fax: (408) 985-1343
E-Mail: innconcept@abglobal.net

A New Single-Family Residence for:
Nitin Handa
440 8TH Avenue
Menlo Park, CA 94025

Date: 12/30/2020
Scale: NOTED
Drawn: GF
Job:
Sheet: **A1**