



REAR ELEVATION  
1/4" = 1'-0"

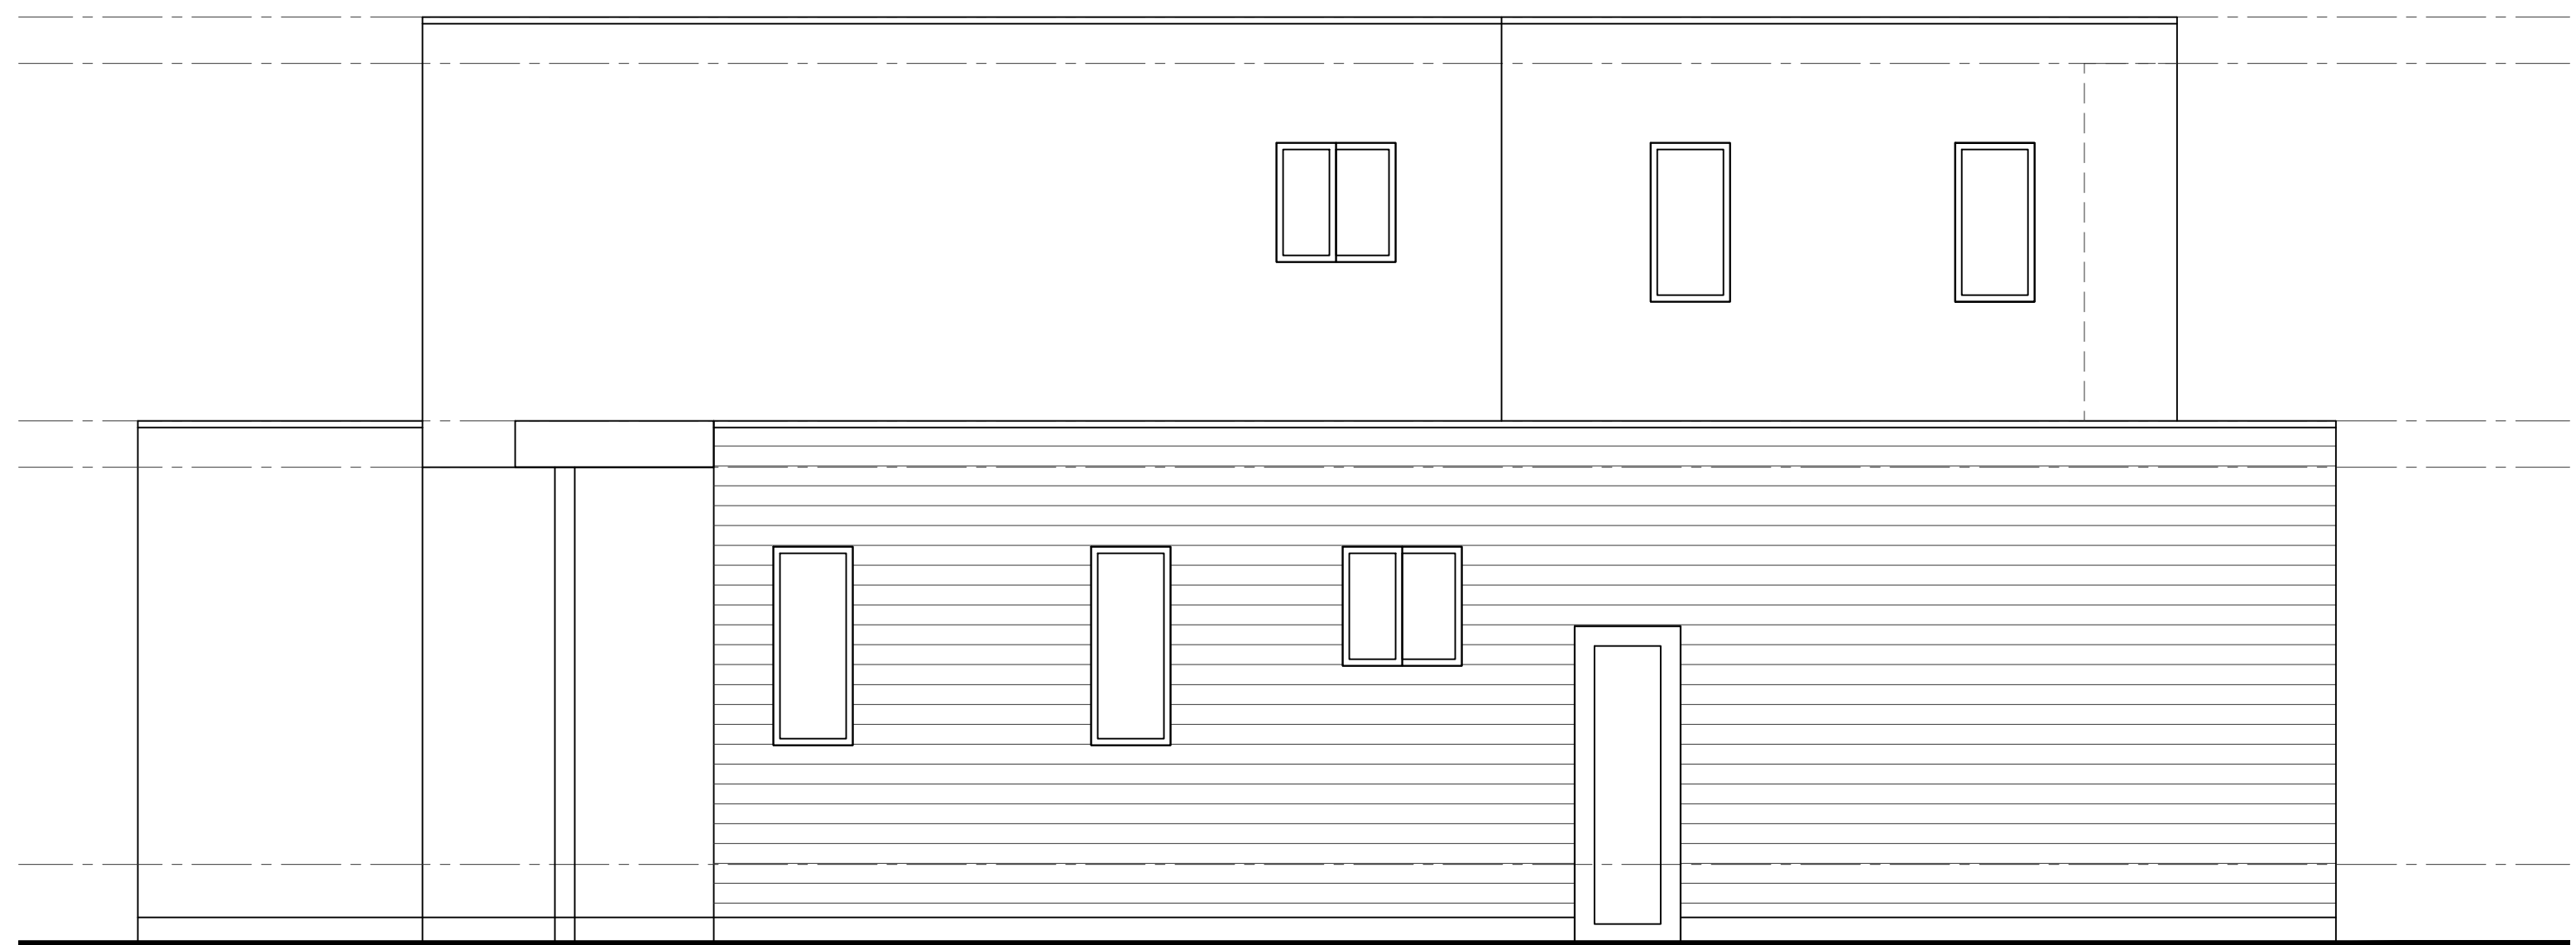

LEFT-SIDE ELEVATION  
1/4" = 1'-0"

Revisions	By

INNOVATIVE CONCEPTS  
PROFESSIONAL BUILDING DESIGN AND PLANNING  
3550 Stevens Creek Blvd, Suite 225  
San Jose, CA 95117  
Phone: (408) 985-1078 Fax: (408) 985-1343  
E-Mail: inncp@sbglobal.net

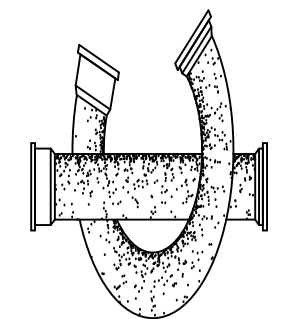

A New Single-Family Residence for:  
Nitin Handa  
440 8TH Avenue  
Menlo Park, CA 94025

Date	12/30/2020
Scale	NOTED
Drawn	GF
Job	
Sheet	

A4  
Or Sheets