





FRONT ELEVATION  
1/4" = 1'-0"

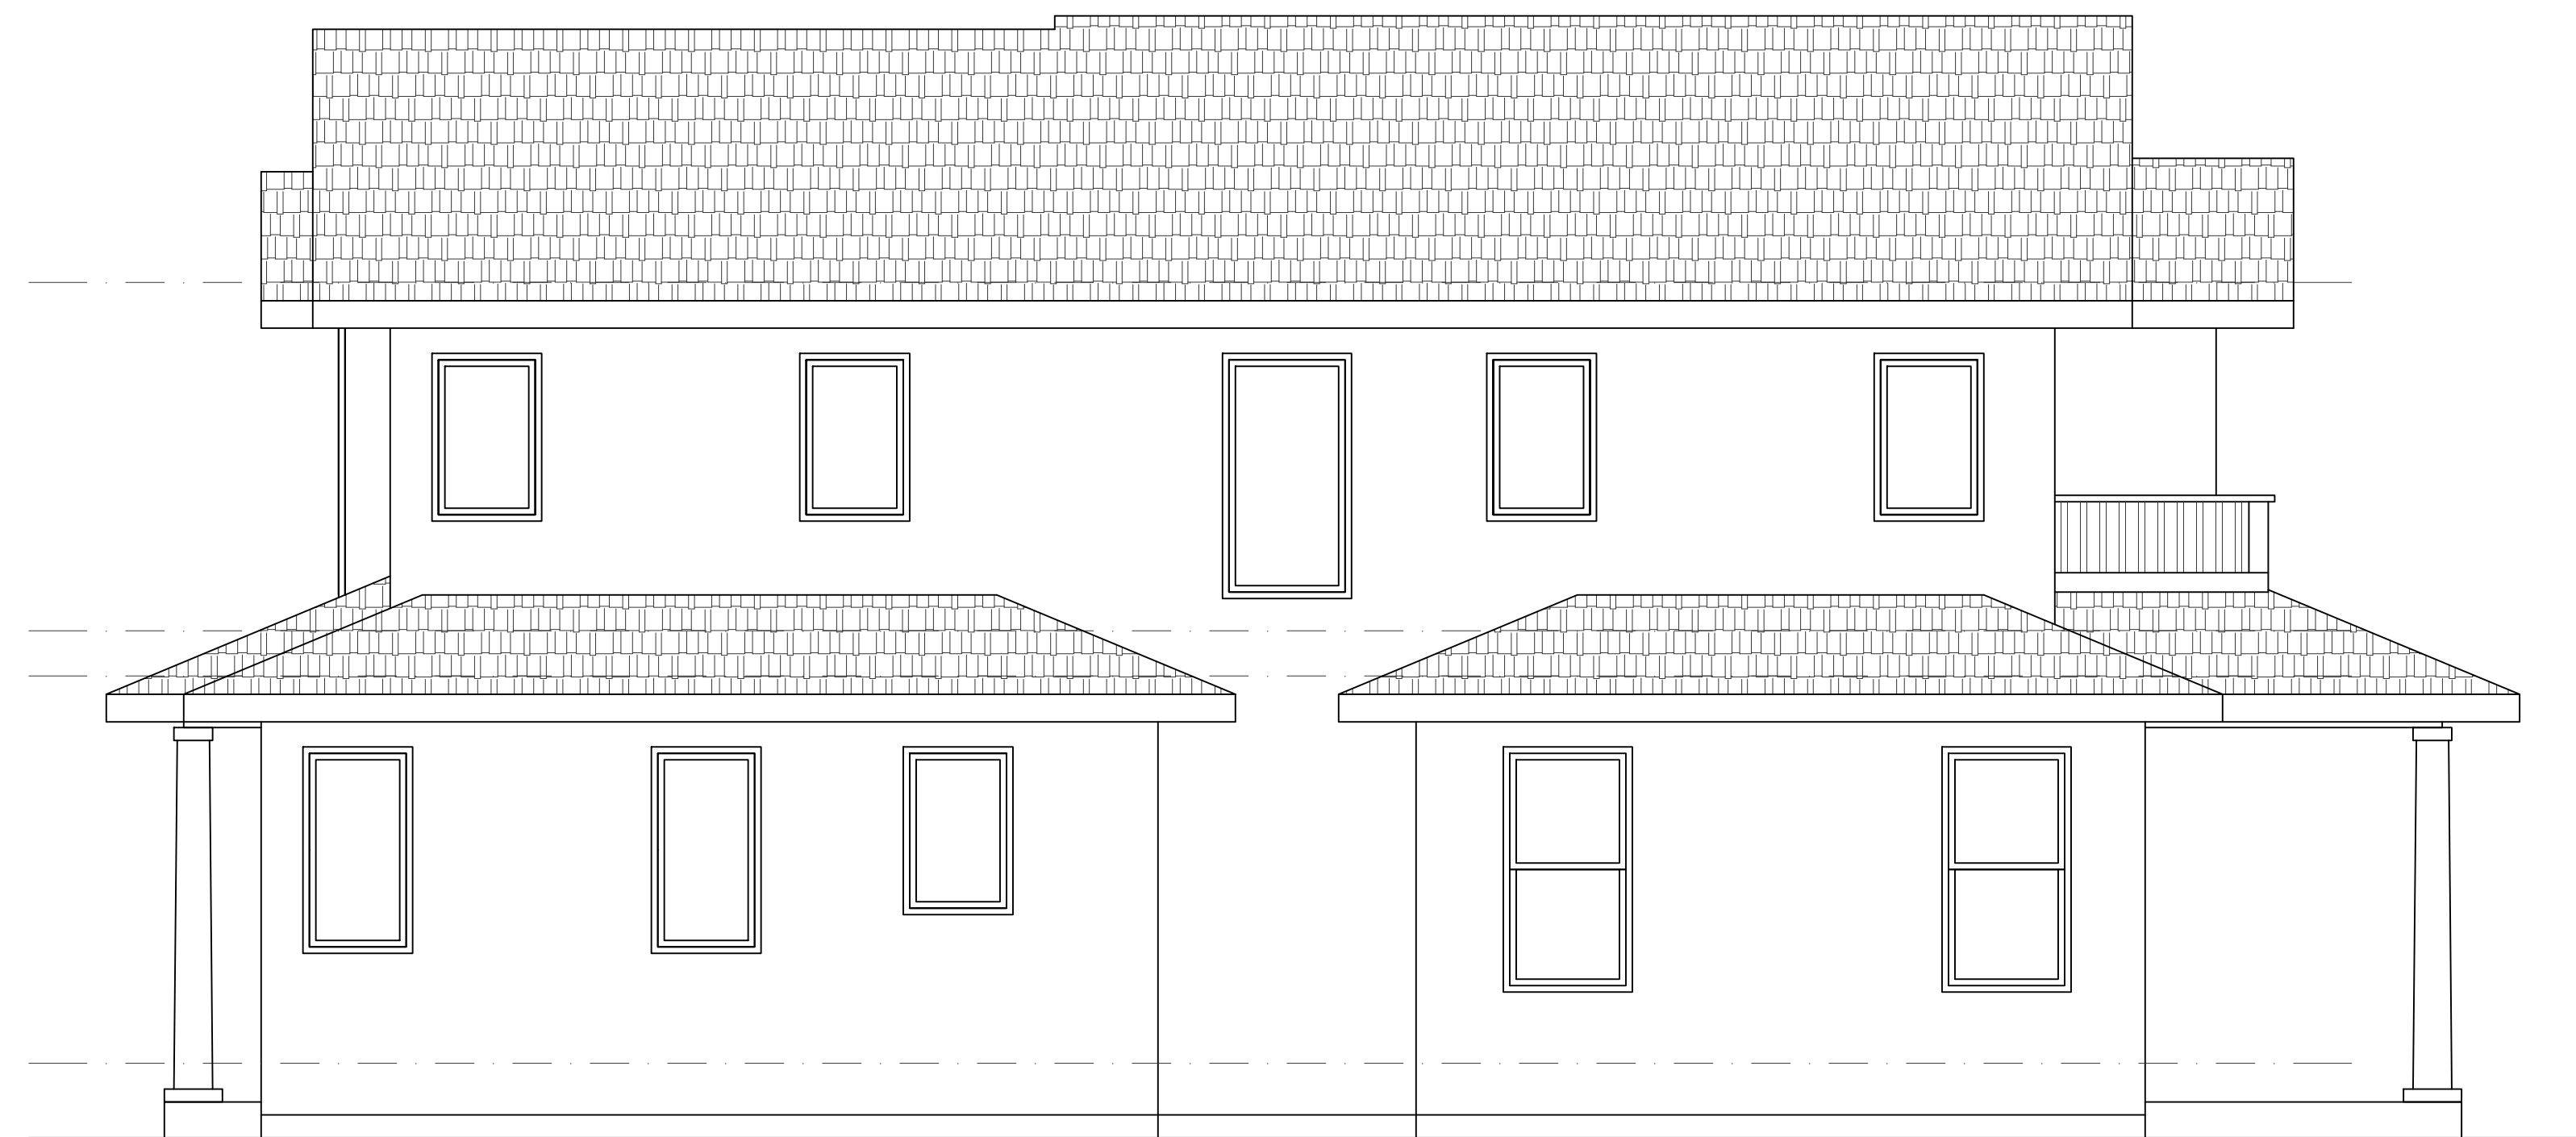

RIGHT-SIDE ELEVATION  
1/4" = 1'-0"

Revisions	By

INNOVATIVE CONCEPTS  
PROFESSIONAL BUILDING DESIGN AND PLANNING  
3550 Stevens Creek Blvd, Suite 225  
San Jose, CA 95117  
Phone: (408) 985-1078 Fax: (408) 985-1343  
E-Mail: innconcept@abcglobal.net

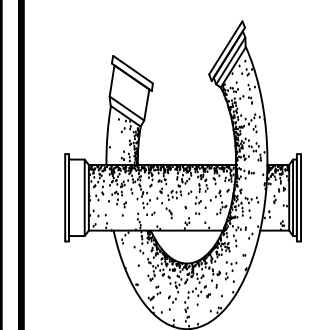

A New Single-Family Residence for:  
Nitin Handa  
1304 Mills Avenue  
Burlingame, CA. 94010

Date	02/04/2021
Scale	NOTED
Drawn	GF
Job	
Sheet	

A3  
Or Sheets