




GARAGE FLOOR PLAN
1/4" = 1'-0"
400 SF

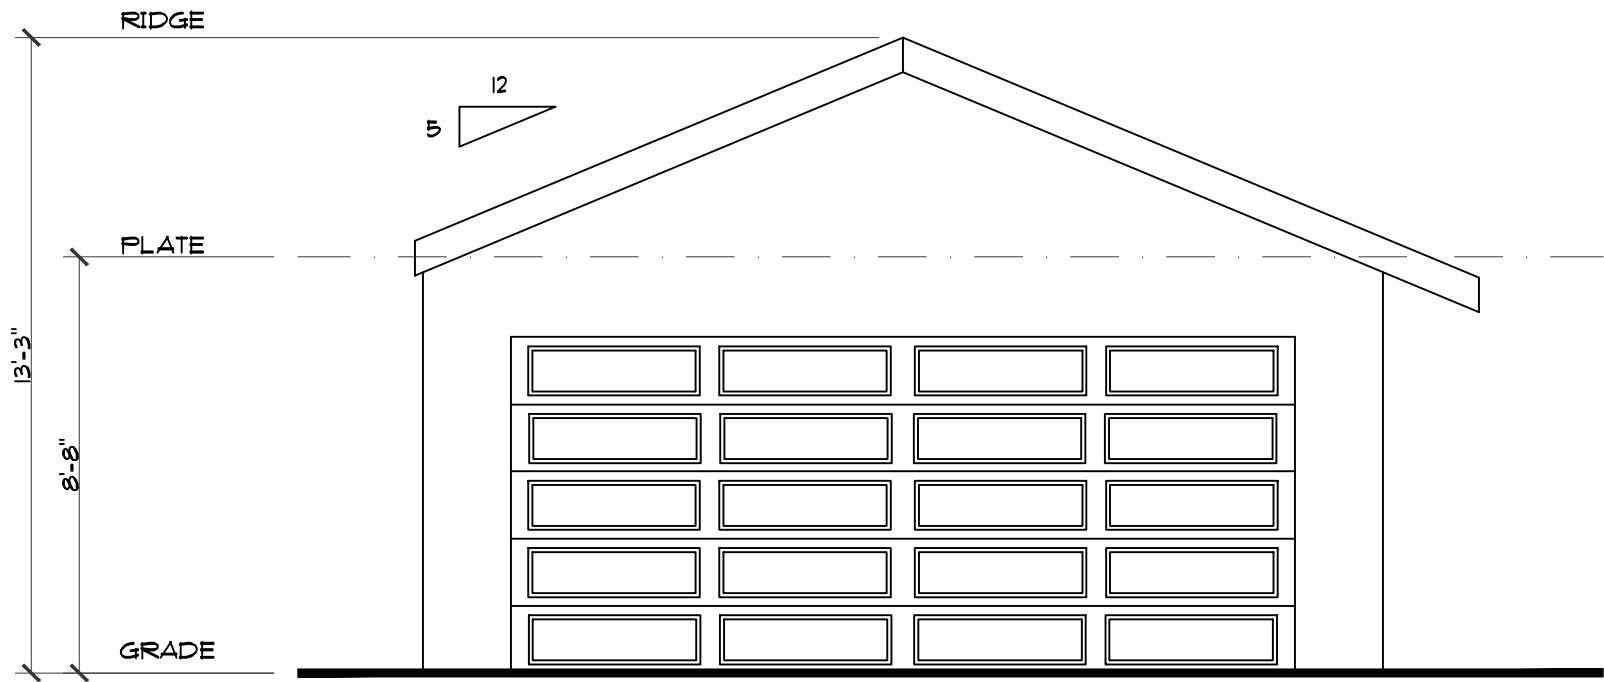


FRONT ELEVATION
1/4" = 1'-0"

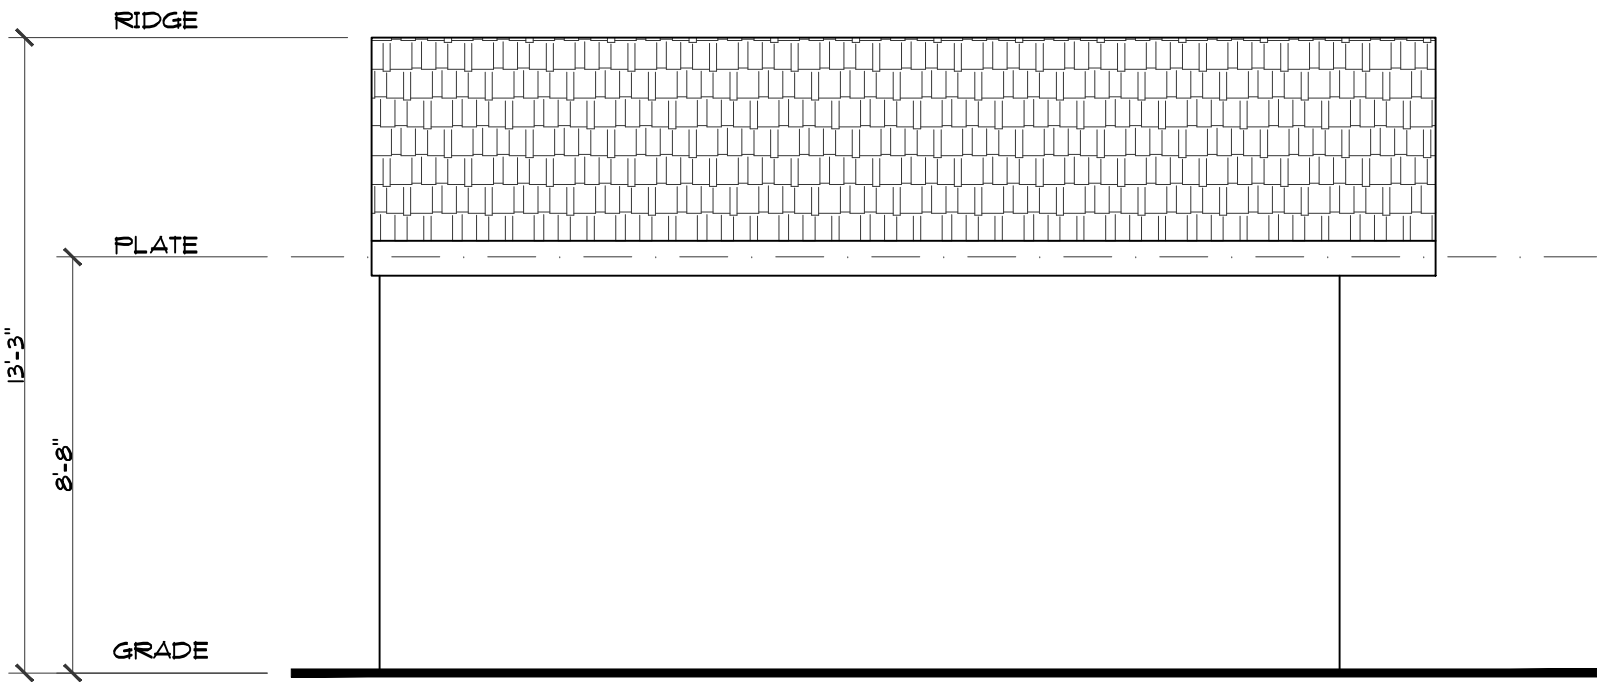

RIGHT-SIDE ELEVATION
1/4" = 1'-0"

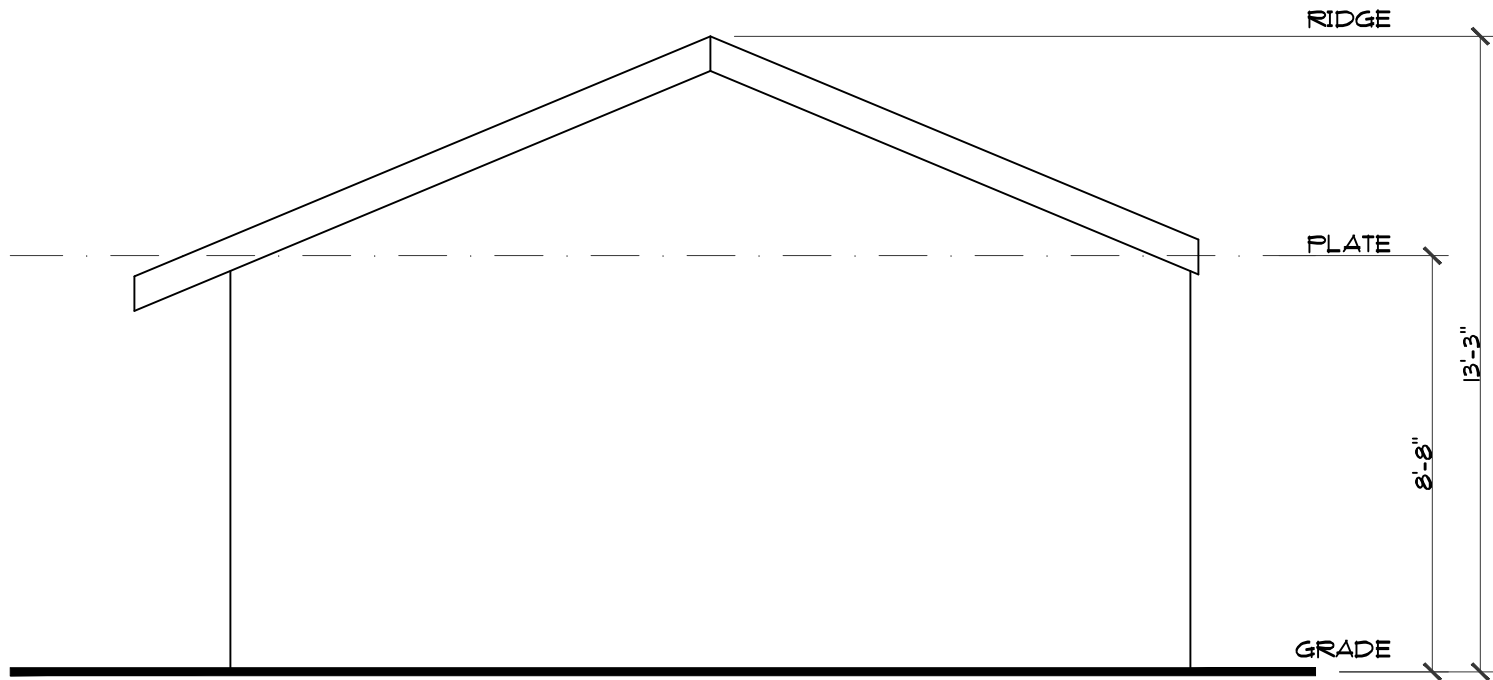


REAR ELEVATION
1/4" = 1'-0"

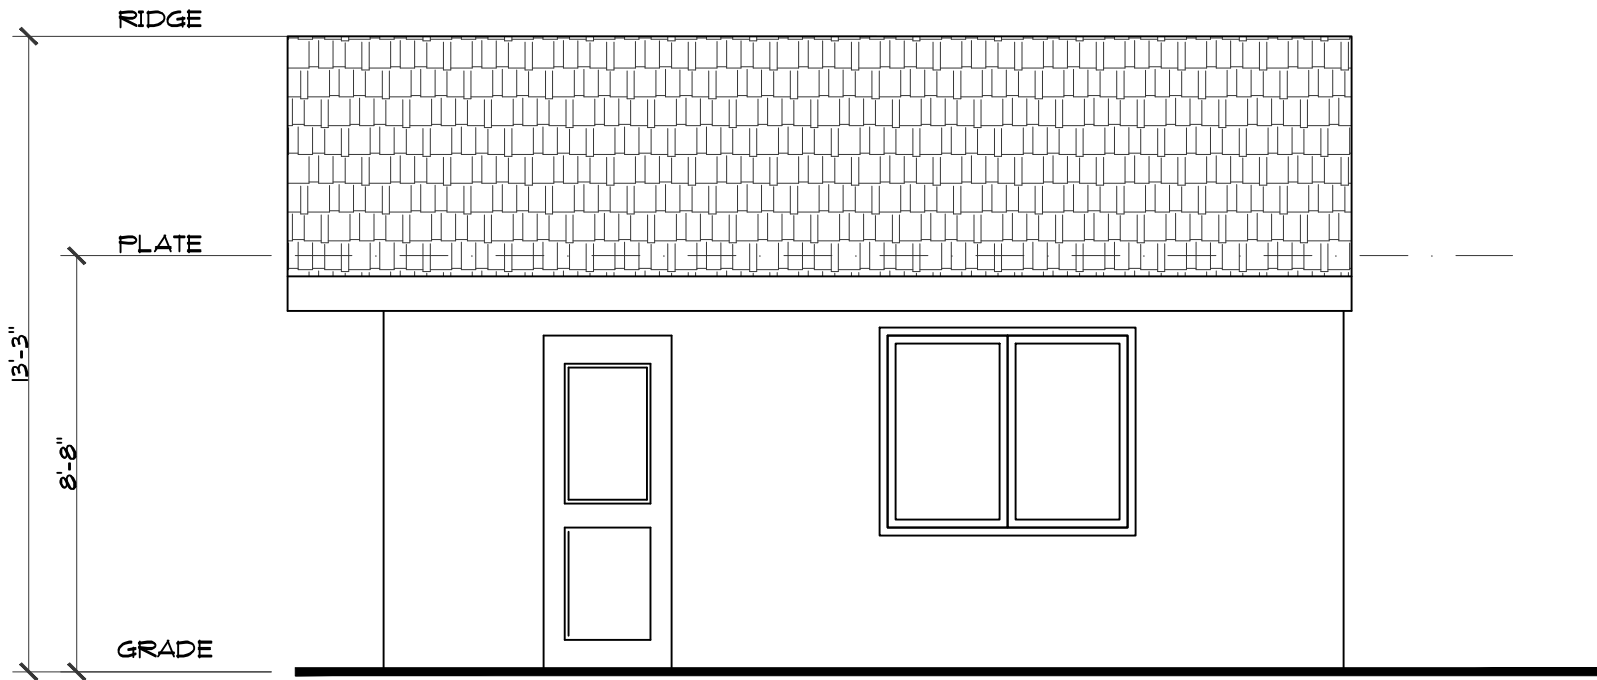

LEFT-SIDE ELEVATION
1/4" = 1'-0"

| Revisions | By |
|-----------|----|
| | |
| | |
| | |
| | |
| | |
| | |
| | |
| | |
| | |

INNOVATIVE CONCEPTS
PROFESSIONAL BUILDING DESIGN AND PLANNING
3550 Stevens Creek Blvd, Suite 225
San Jose, CA 95117
Phone: (408) 985-1078 Fax: (408) 985-1343
E-Mail: innconcept@abcglobal.net

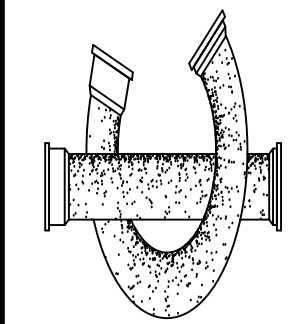

A New Single-Family Residence for:
Nitin Handa
1304 Mills Avenue
Burlingame, CA. 94010

| | |
|-------|------------|
| Date | 02/04/2021 |
| Scale | NOTED |
| Drawn | GF |
| Job | |
| Sheet | |

A5
Or Sheets