


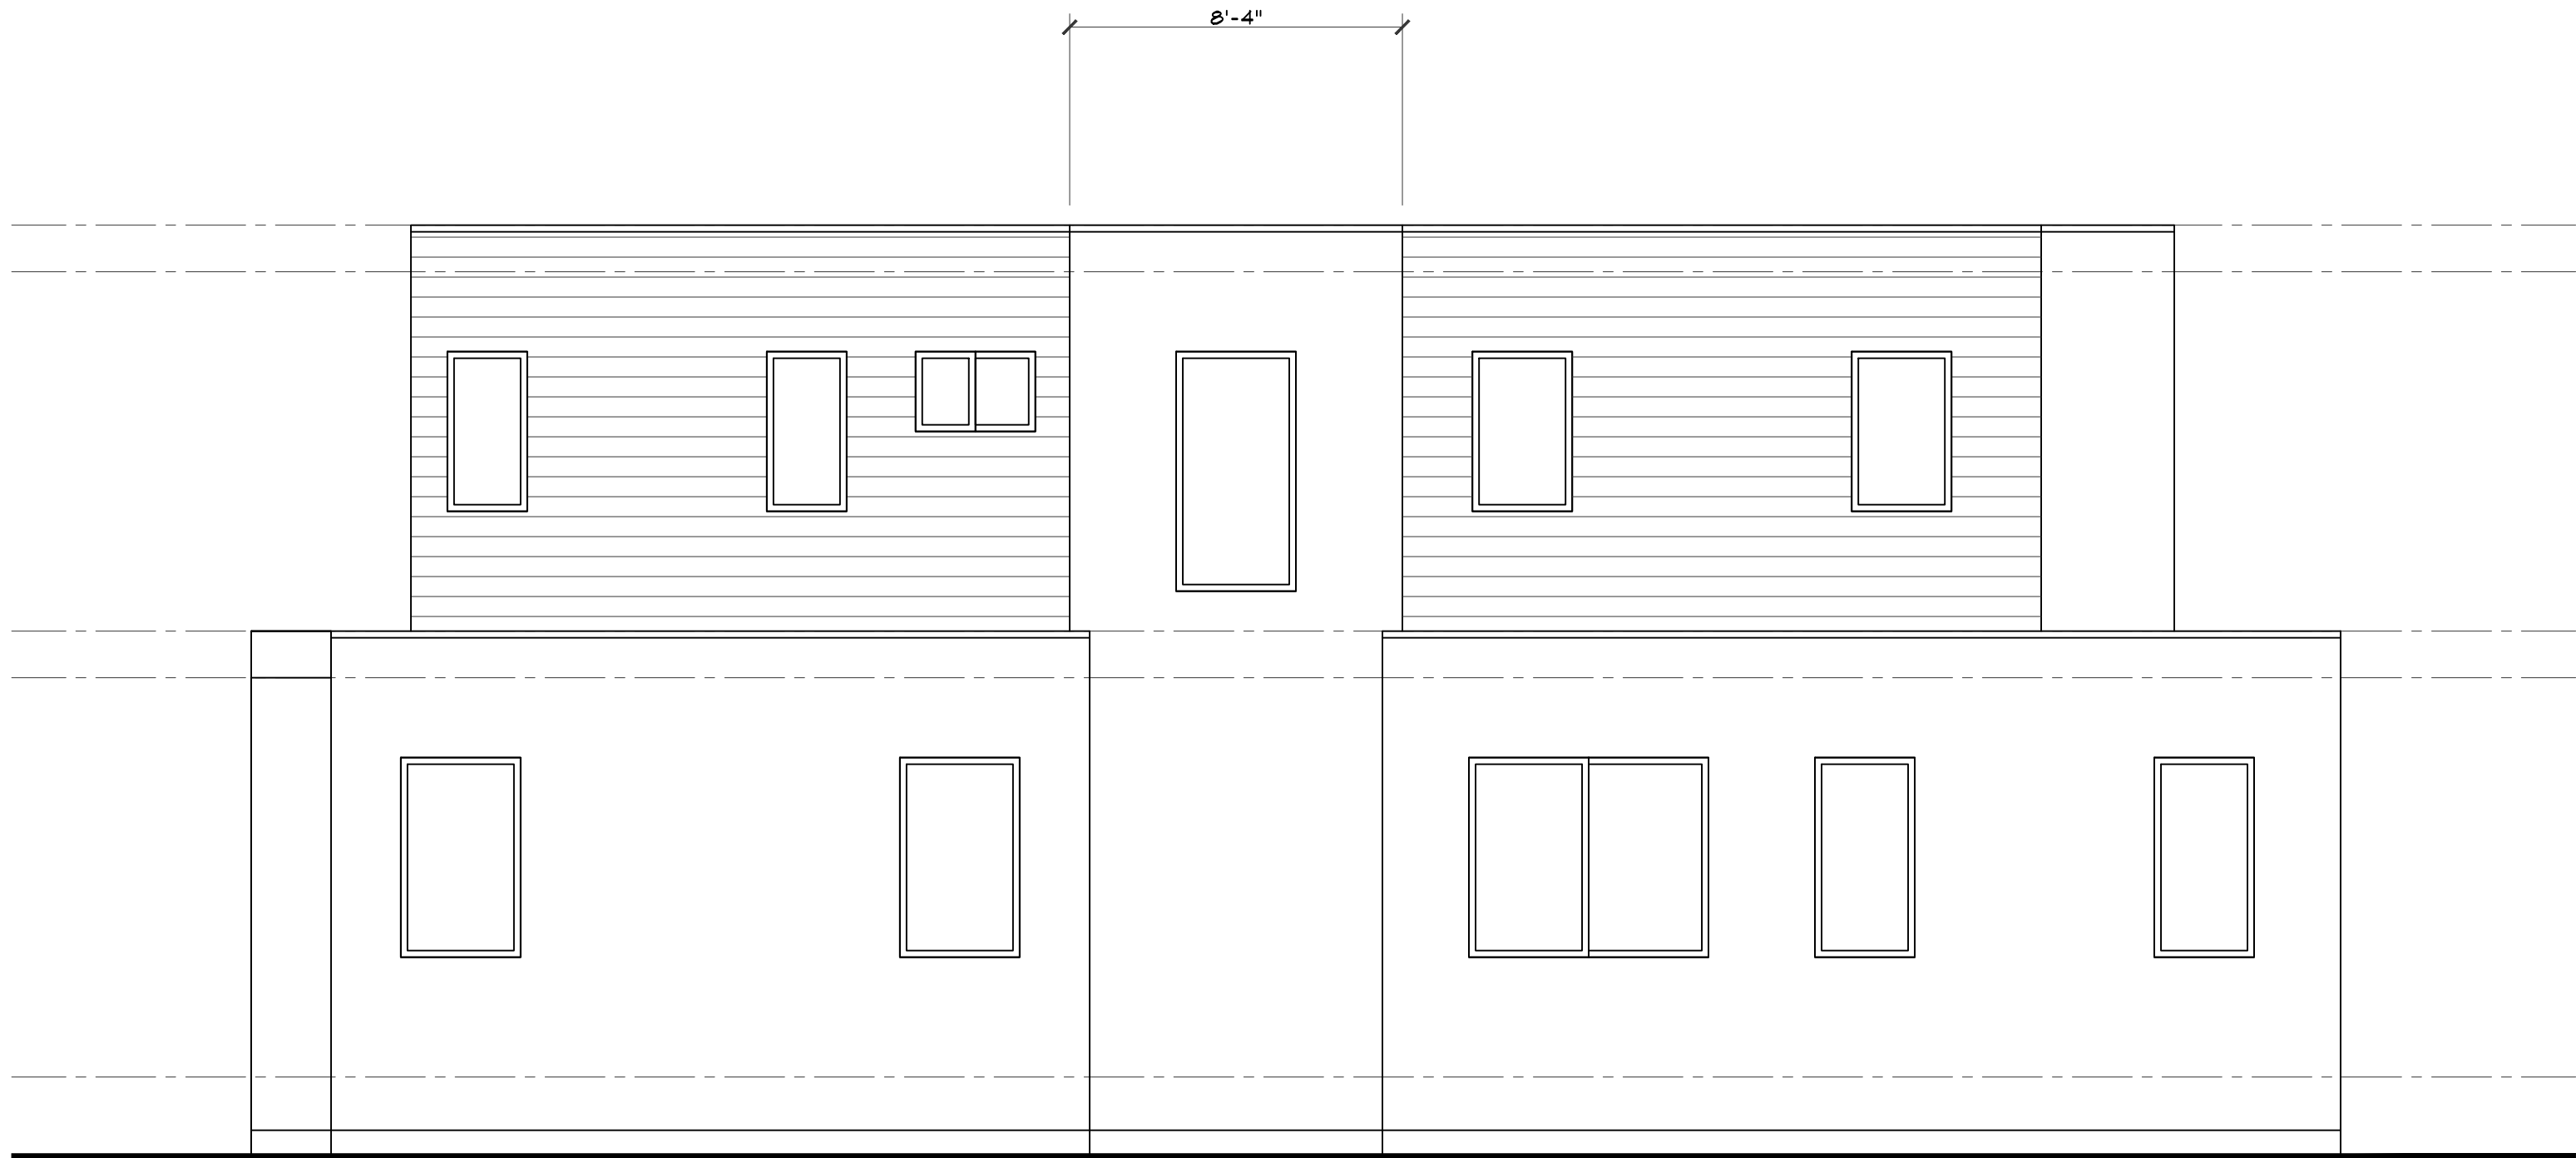


FRONT ELEVATION
1/4" = 1'-0"



RIGHT-SIDE ELEVATION
1/4" = 1'-0"

Revisions	By

INNOVATIVE CONCEPTS
PROFESSIONAL BUILDING DESIGN AND PLANNING
3550 Stevens Creek Blvd, Suite 225
San Jose, CA 95117
Phone: (408) 985-1078 Fax: (408) 985-1343
E-Mail: inncp@sbglobal.net

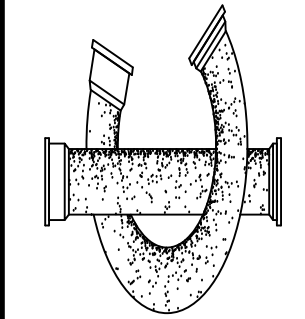

A New Single-Family Residence for:
Nit in Handa
440 8TH Avenue
Menlo Park, CA 94025

Date	12/30/2020
Scale	NOTED
Drawn	GF
Job	
Sheet	

A3
Or Sheets