


PROPOSED
SITE
PLAN
1/8"=1'-0"
APN 027-071-110

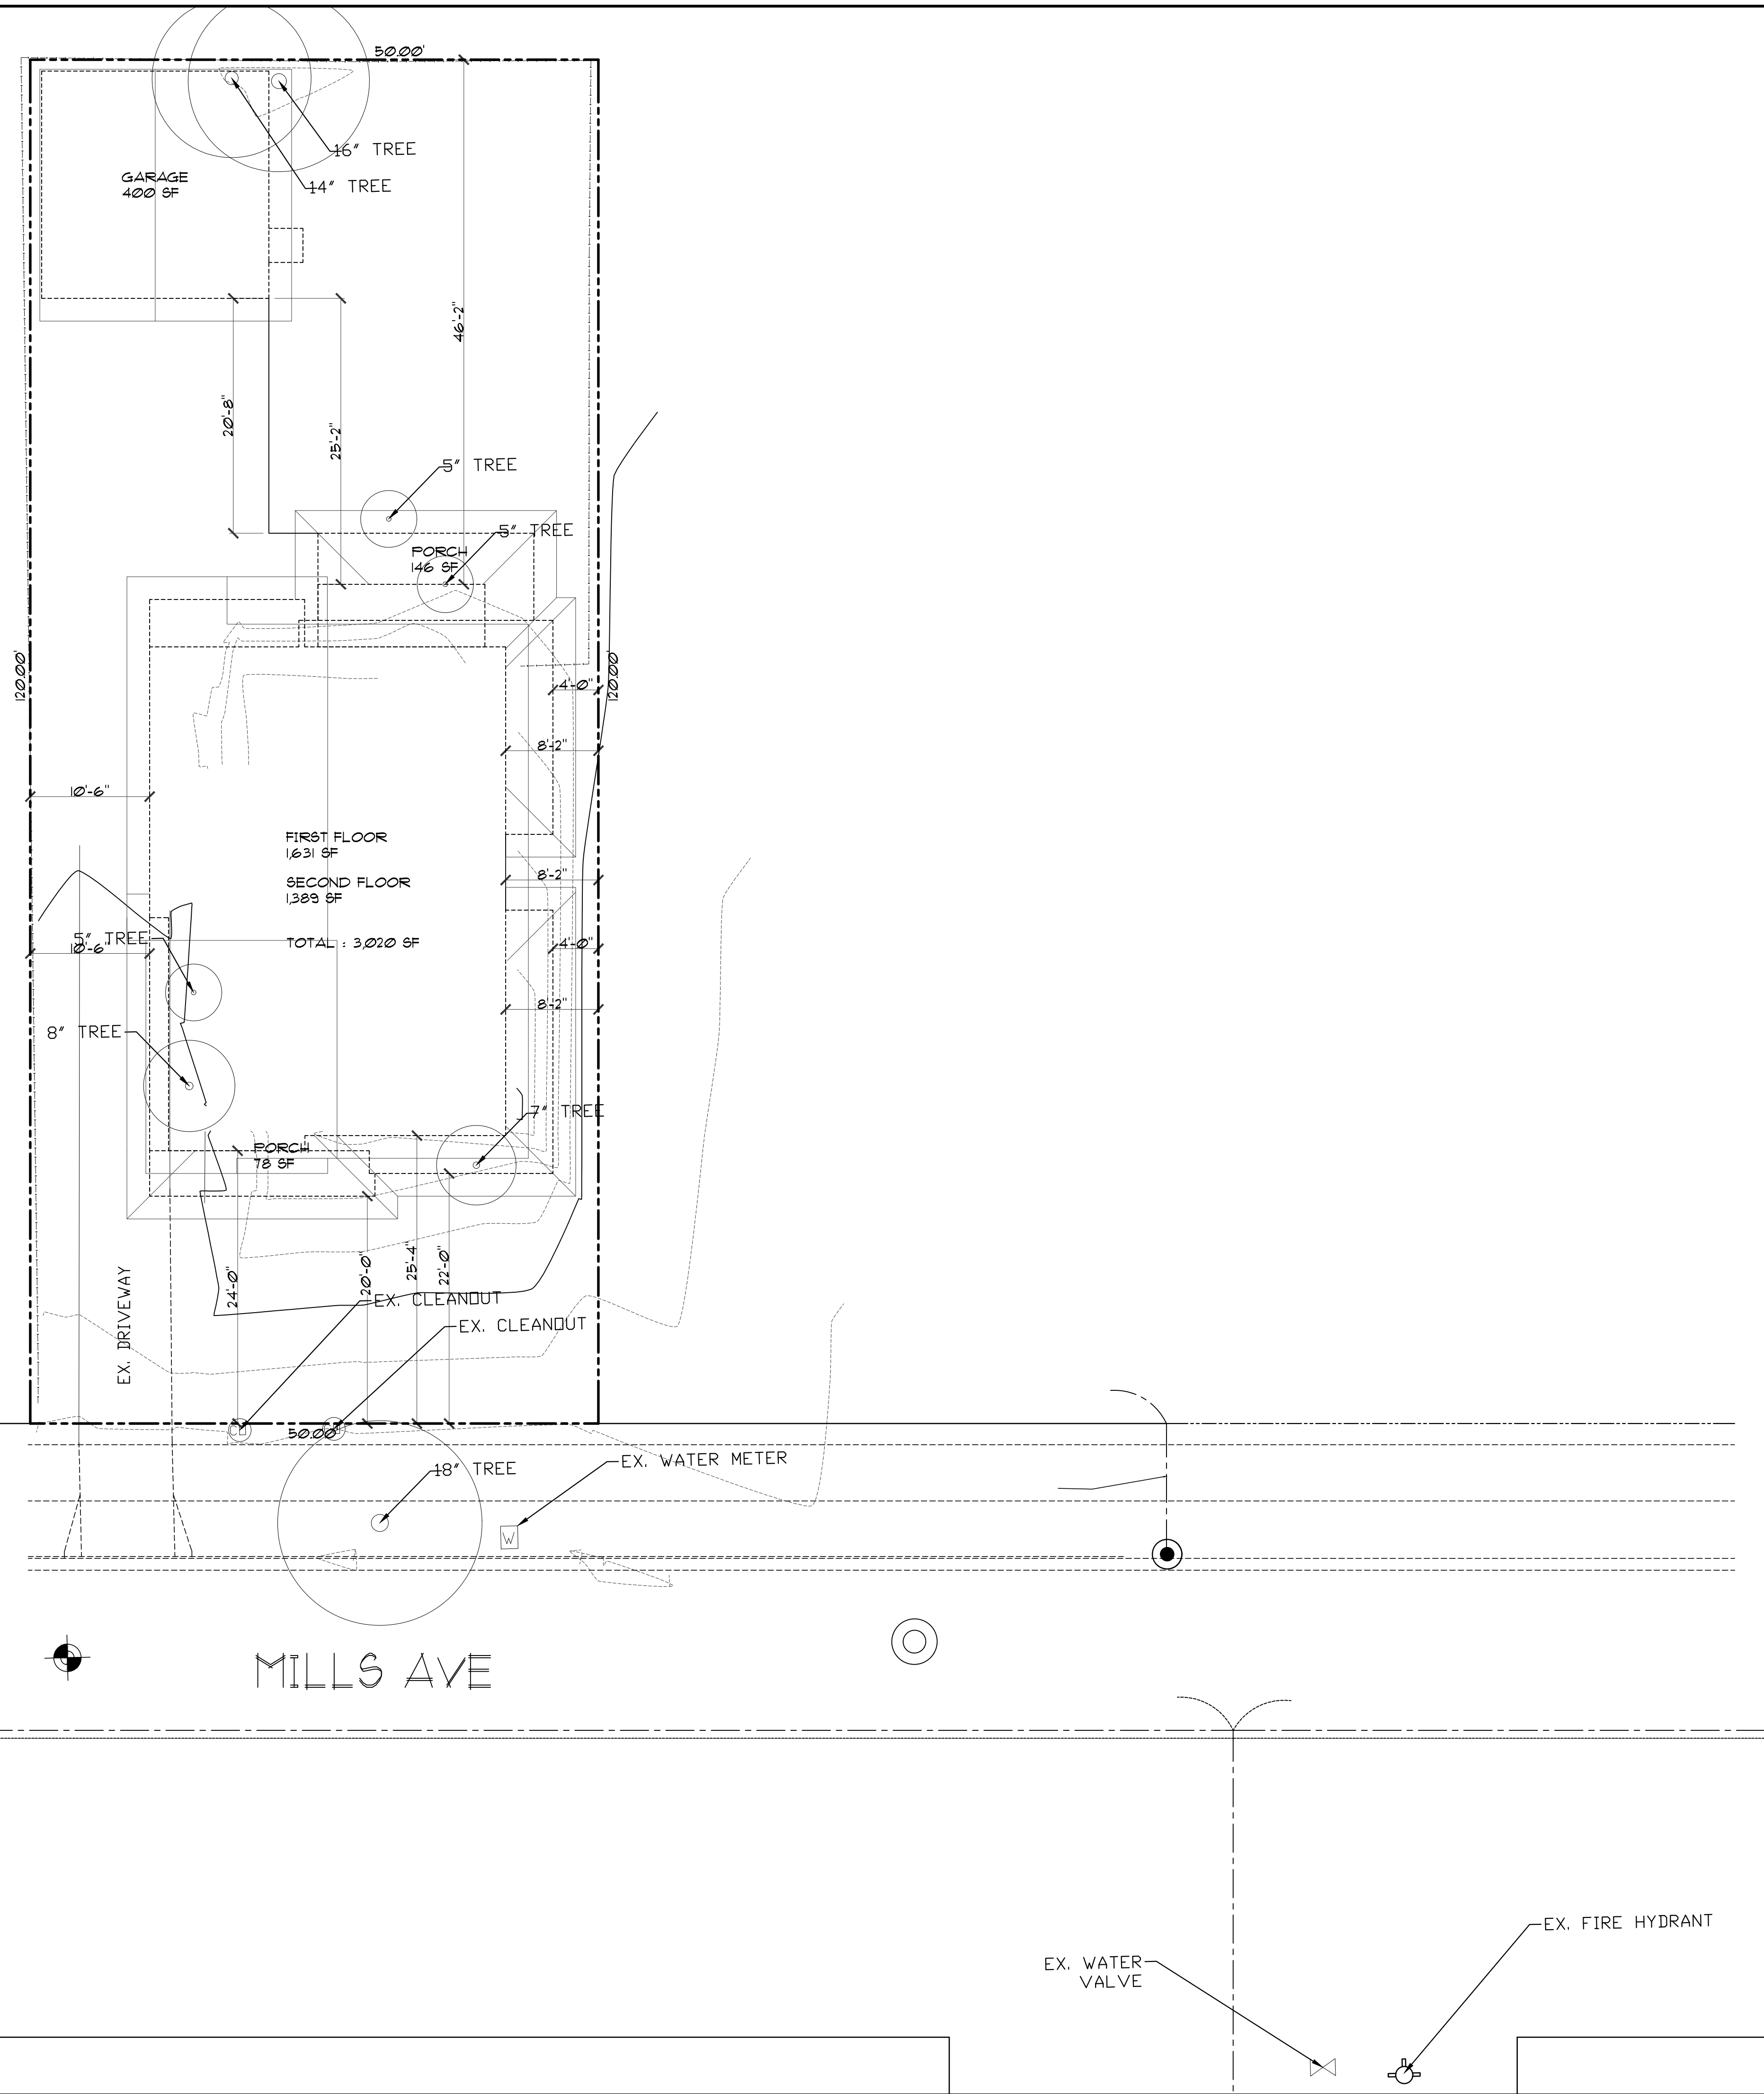

Revisions	By

INNOVATIVE CONCEPTS
PROFESSIONAL BUILDING DESIGN AND PLANNING
3550 Stevens Creek Blvd, Suite 225
San Jose, CA 95117
Phone: (408) 985-1078 Fax: (408) 985-1343
E-Mail: inncp@abcglobal.net

A New Single-Family Residence for:
Nitin Handa
1304 Mills Avenue
Burlingame, CA. 94010

Date	01/31/2021
Scale	NOTED
Drawn	GF
Job	
Sheet	A0
Or	Sheets